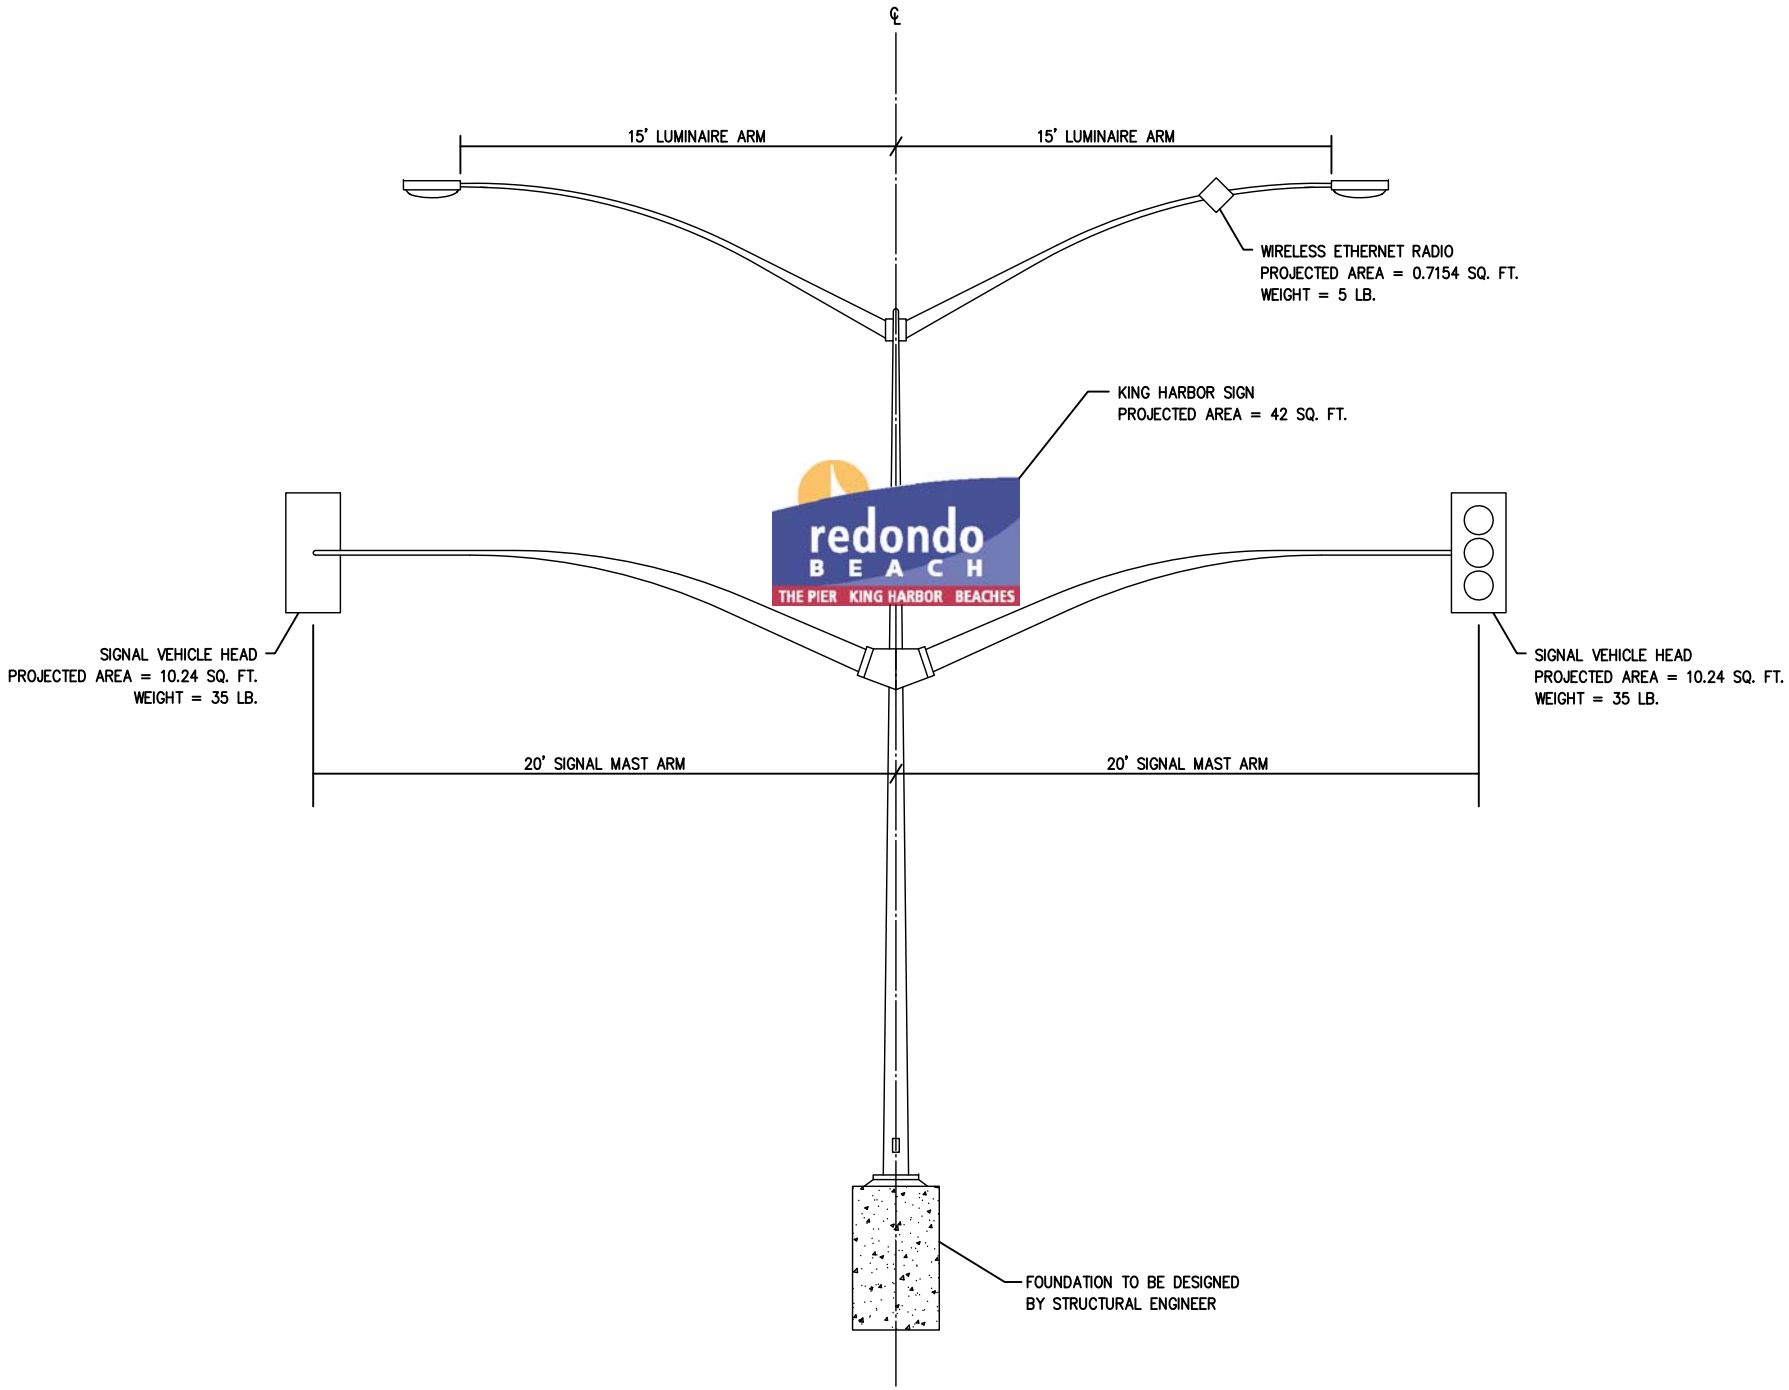

TYPE 17-3-100 (MODIFIED)

2018 CALTRANS STANDARD PLAN ES-7E