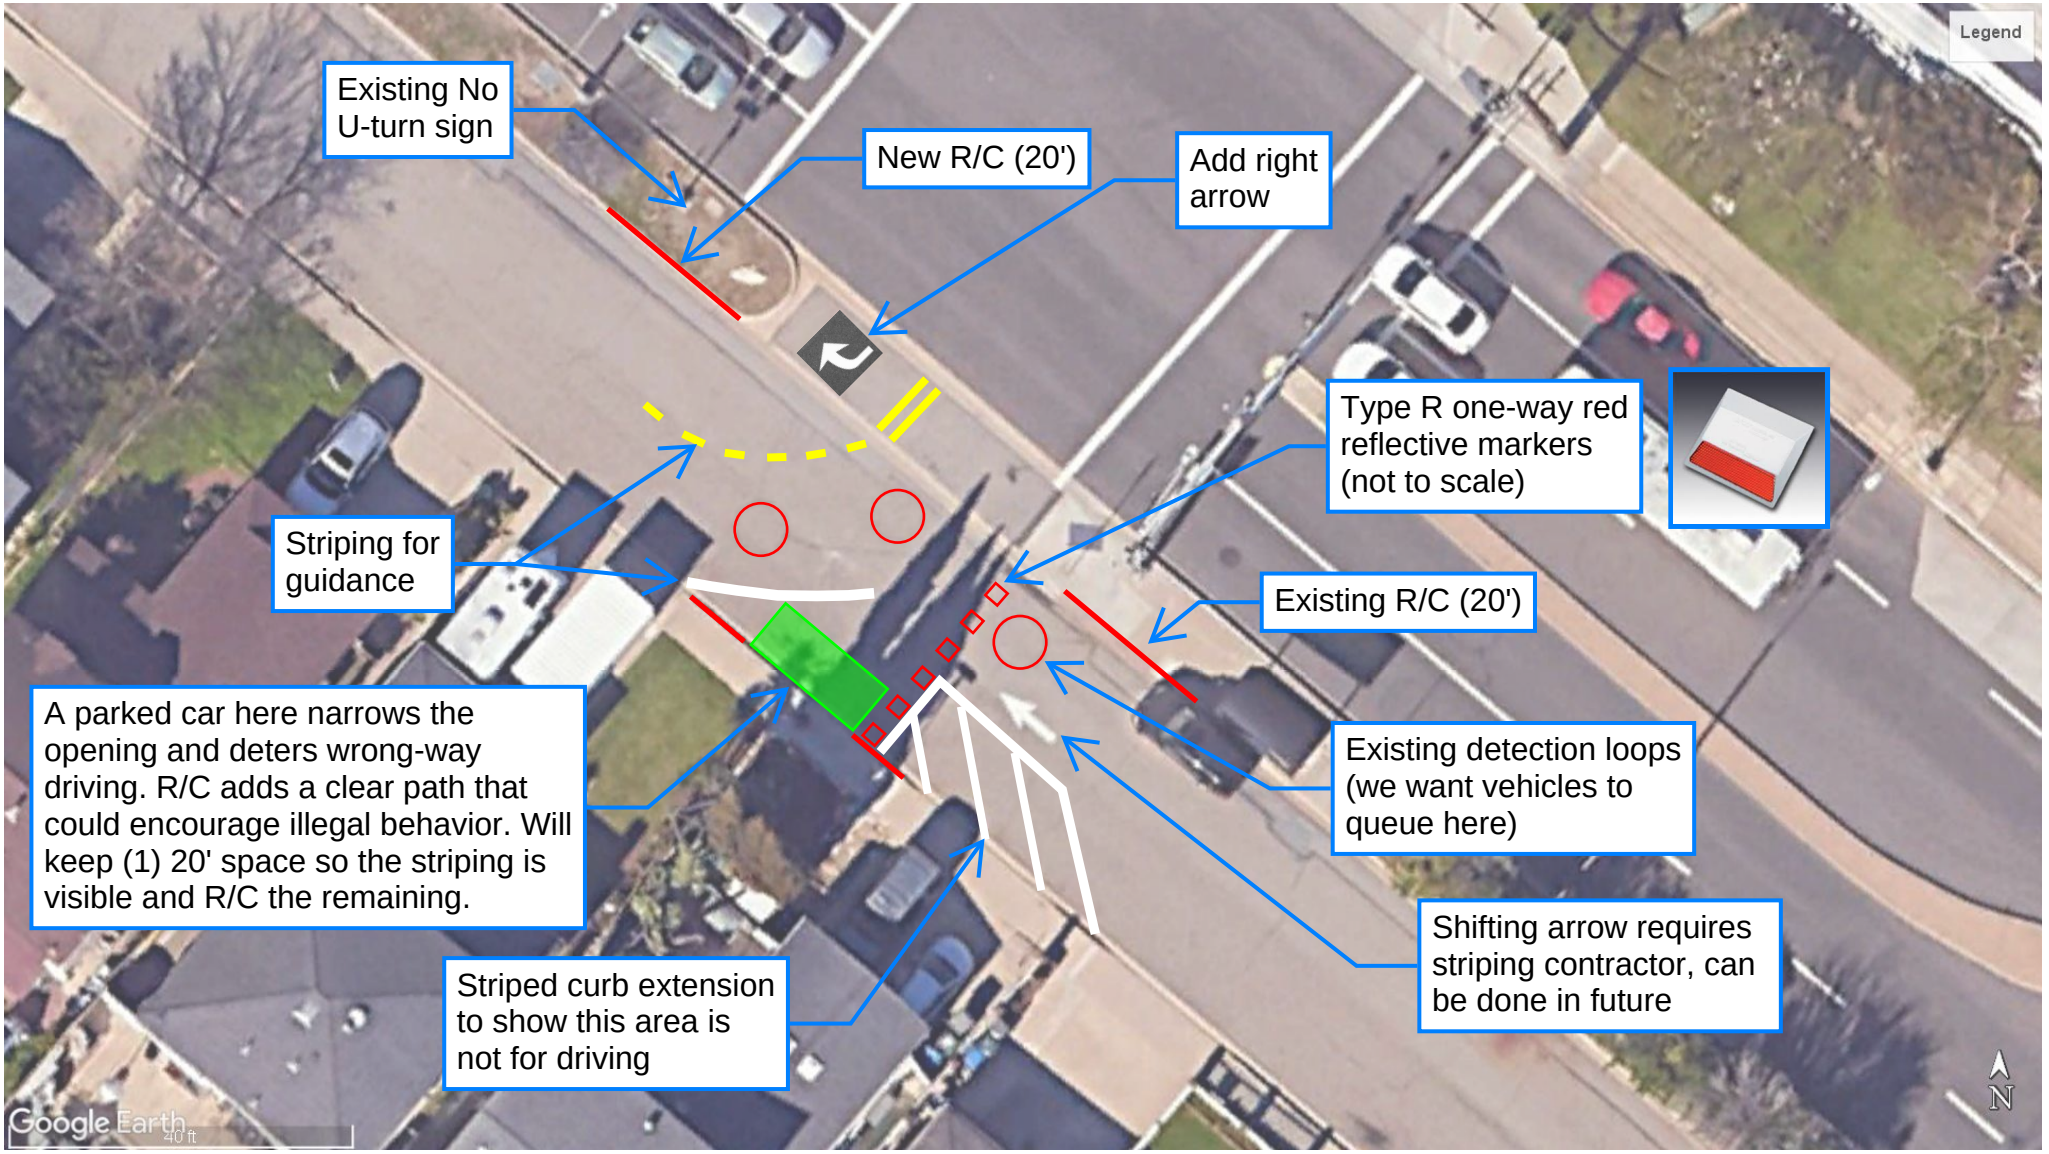
Legend
Existing No U-turn sign
New R/C (20')
Add right arrow
Type R one-way red reflective markers (not to scale)
Striping for guidance
Existing R/C (20')
A parked car here narrows the opening and deters wrong-way driving. R/C adds a clear path that could encourage illegal behavior. Will keep (1) 20' space so the striping is visible and R/C the remaining.
Existing detection loops (we want vehicles to queue here)
Shifting arrow requires striping contractor, can be done in future
Striped curb extension to show this area is not for driving
Google Earth
40 ft
N