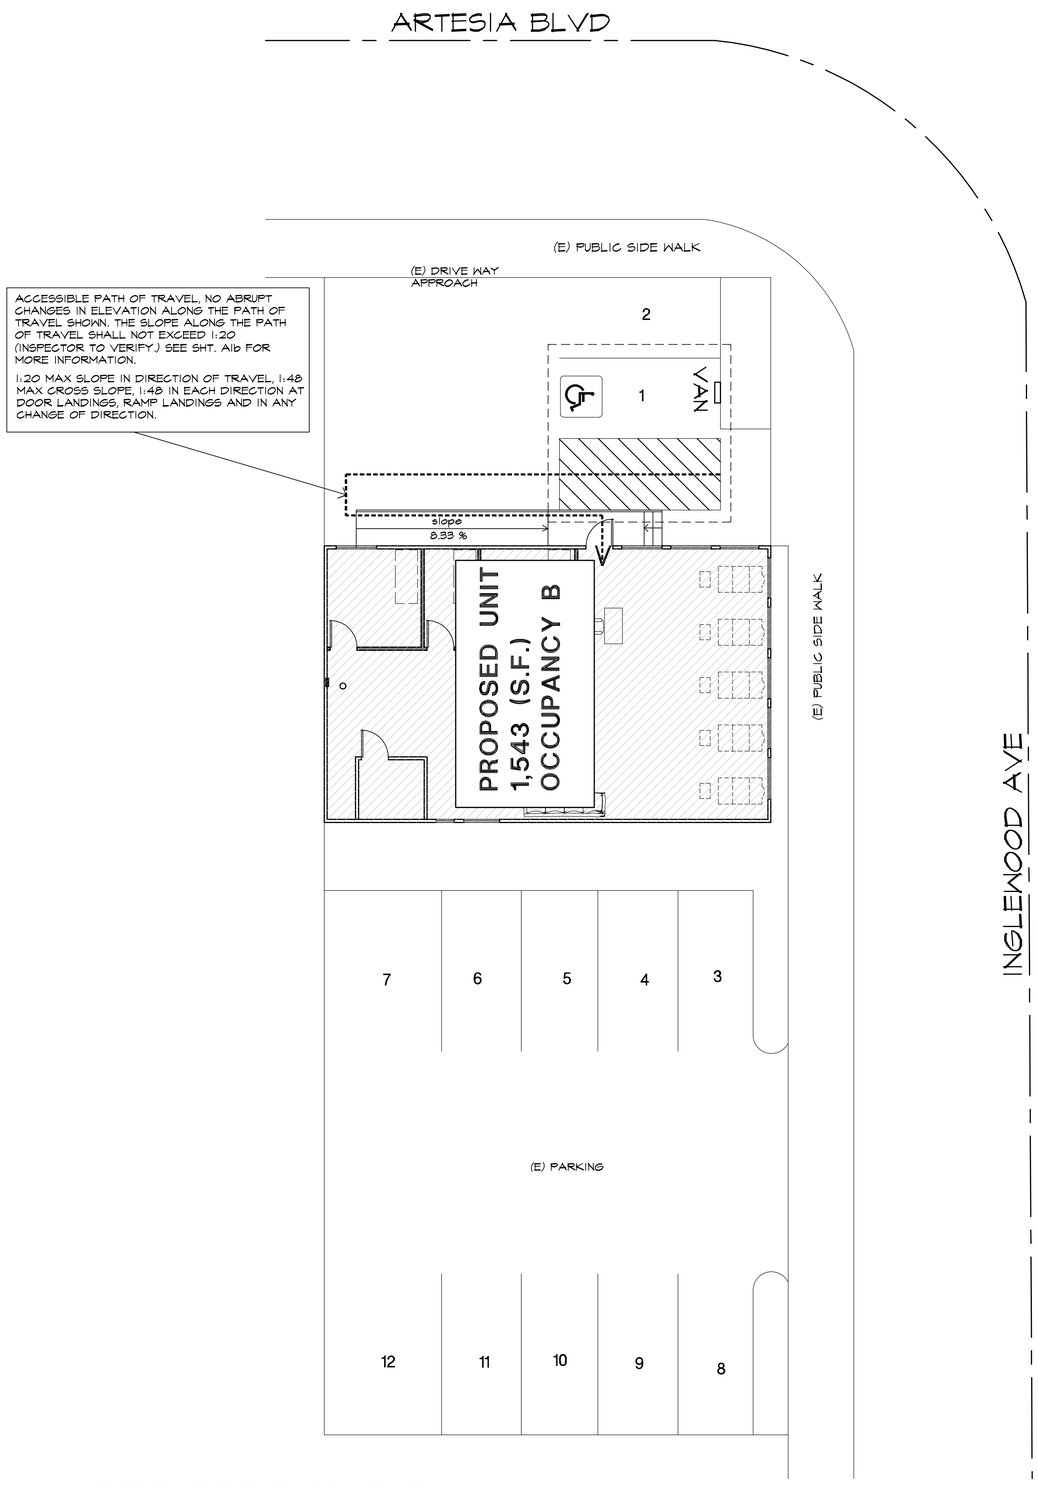

EXISTING SITE PLAN - UNCHANGED

ONLY FOR REFERENCE

SCALE: 1"=20'-0"

SUMMARY:

BUSINESS NAME: QUEEN MASSAGE

BUSINESS OWNER NAME: MING QIN HE

BUSINESS OWNER PHONE:626-559-6863

BUSINESS OWNER EMAIL: mingqinhe888@gmail.com

APN: 408-200-1036

PROPERTY OWNER: ARTESIA INGLEWOOD PLAZA LLC

WHOLE BUILDING: 3,500 SQ.FT

PARKING SUMMARY:

STANDARD	11
ADA. PARKING	1
TOTAL	12

REVISIONS

R-1 PLAN CHECK CORRECTION -

R-2

1ST. SUBMITAL:
2ND. SUBMITAL:
3RD. SUBMITAL:
PERMIT#
CITY PLANING
CITY BUILDING

CENTRAL PACIFIC
DESIGN/BUILD
COMMERCIAL AND RESIDENTIAL
VINCENT TRAN 714-719-4558

QUEEN MASSAGE
2708 ARTESIA BLVD.
REDENDO BEACH, CA. 90278.

MARCH 23, 2026

SHEET: 1

A-1

OF:

2708 ARTESIA BLVD.